35TH STREET ALTERNATIVE - BLAISDELL TO 3RD

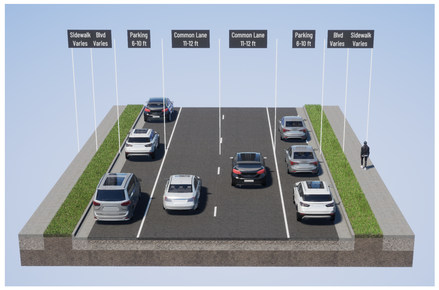

Existing Typical

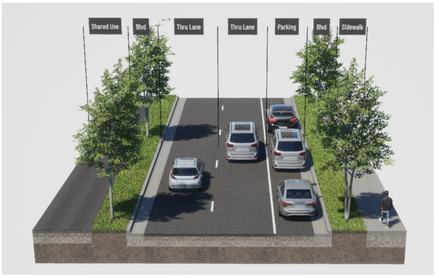

Shared Use Path
(One Lane Parking)

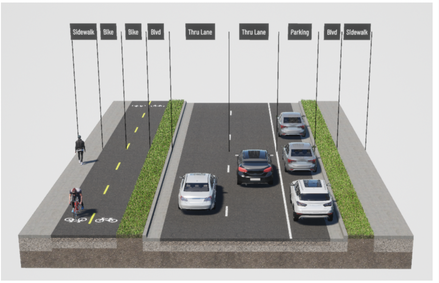

A-A Two-Way Off Street
Bikeway (One Lane Parking)

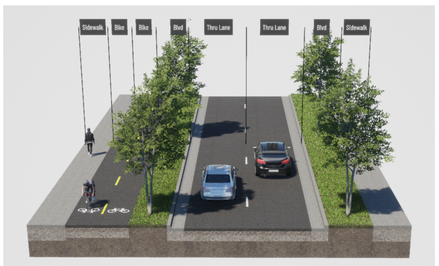

B-B Two-Way Off Street
Bikeway (No Parking)

Last updated: 4/30/2025

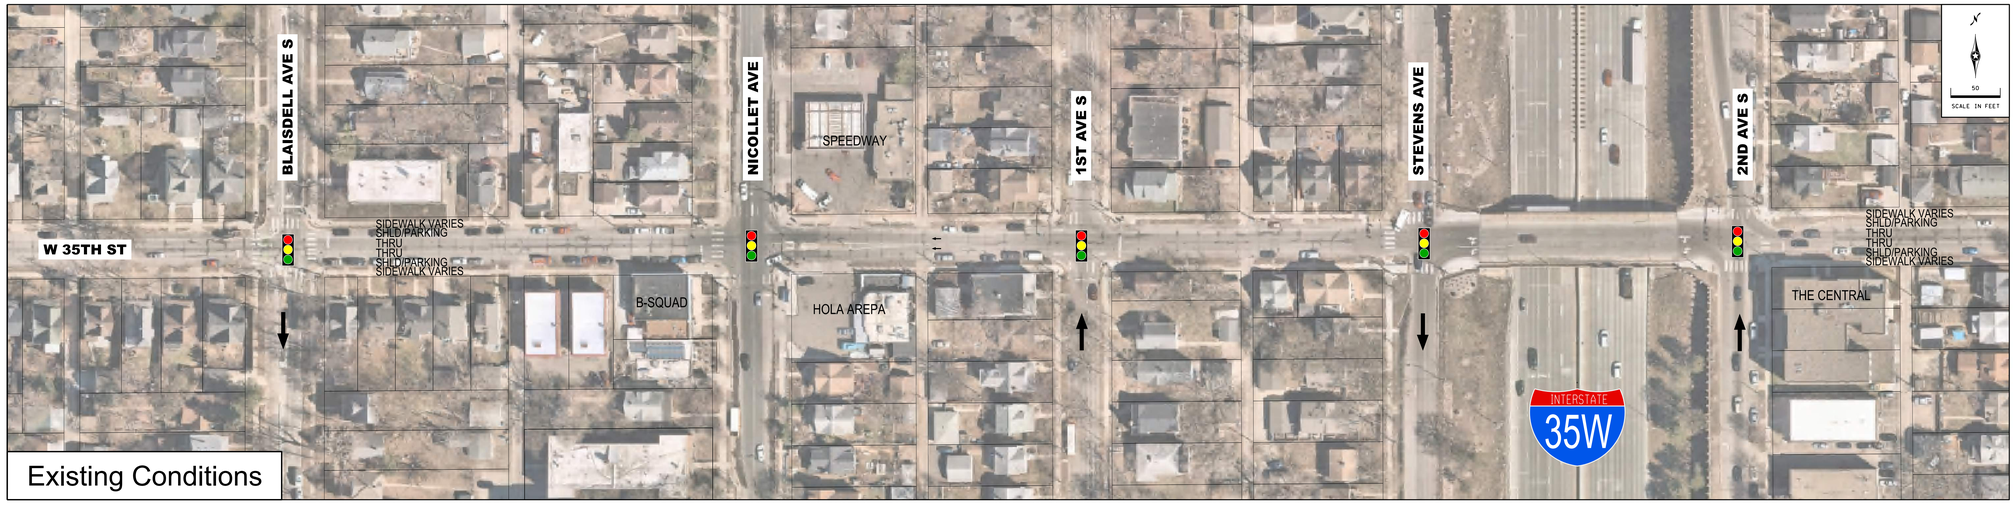

Existing Conditions

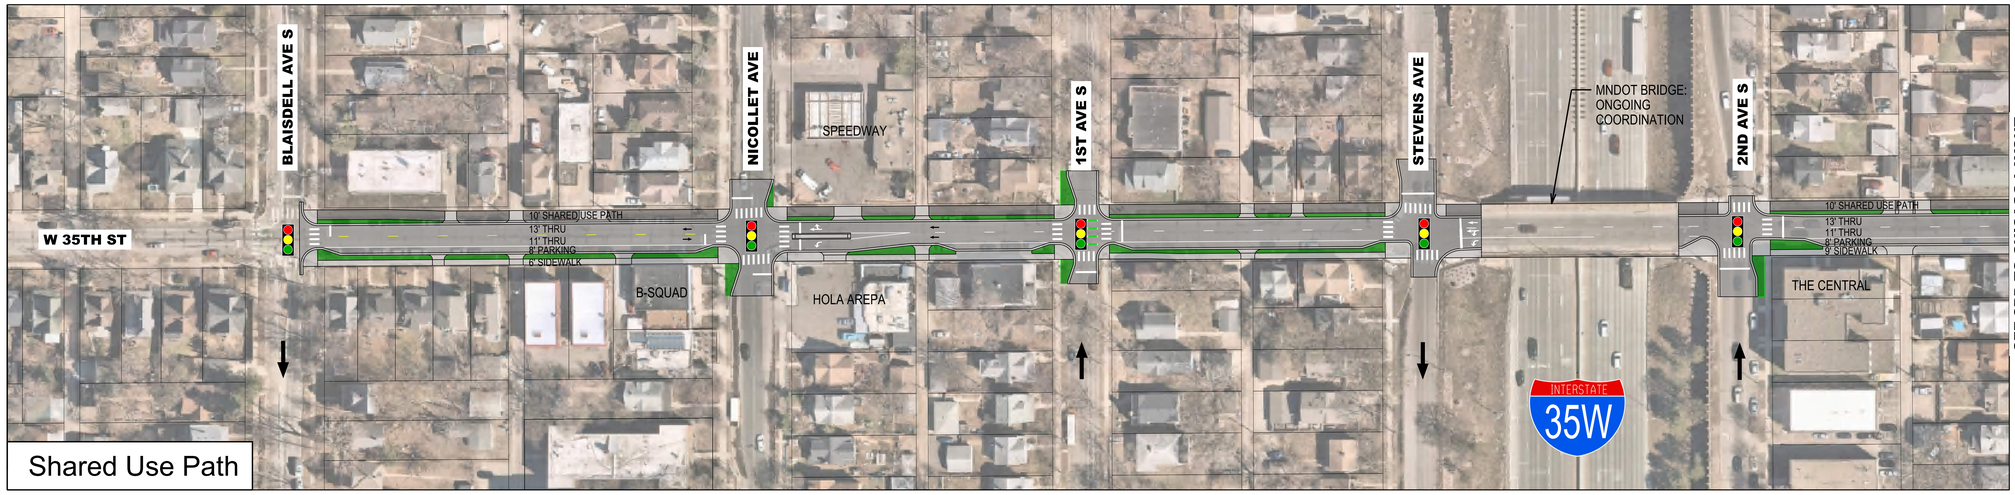

Shared Use Path

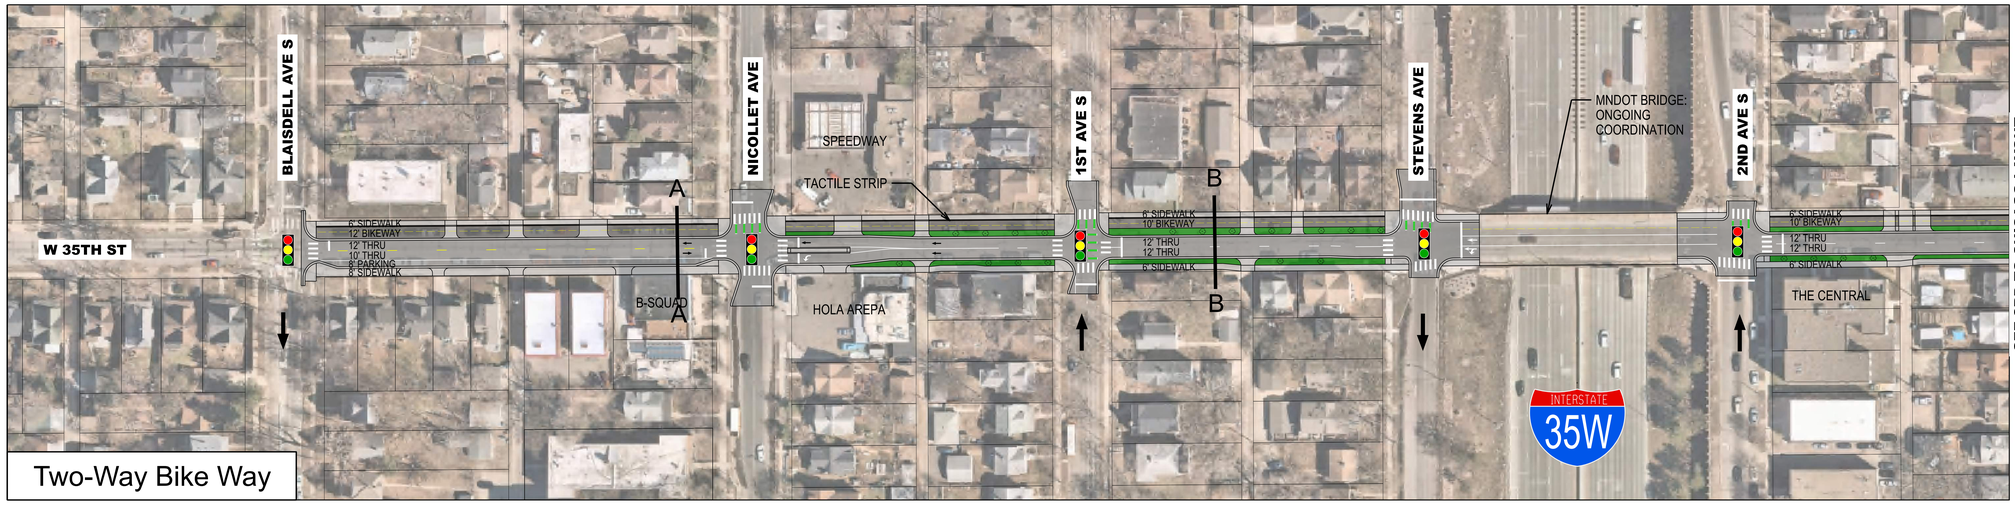

Two-Way Bike Way

LAYOUT LEGEND

- PAVEMENT
- SHARED USE PATH
- EXISTING SIGNAL
- CONCRETE
- GRASS BOULEVARD WITH TREES > 5'
- GRASS BOULEVARD < 5'
- POTENTIAL ENHANCED PEDESTRIAN CROSSING

Minneapolis
City of Lakes

BOLTON & MENK

35th and 36th Street Reconstruction
City of Minneapolis
March 2025

35TH STREET ALTERNATIVE - 3RD TO CHICAGO

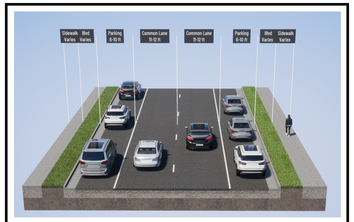

Existing Typical

Existing Conditions

A-A Shared Use Path
(One Lane Parking)

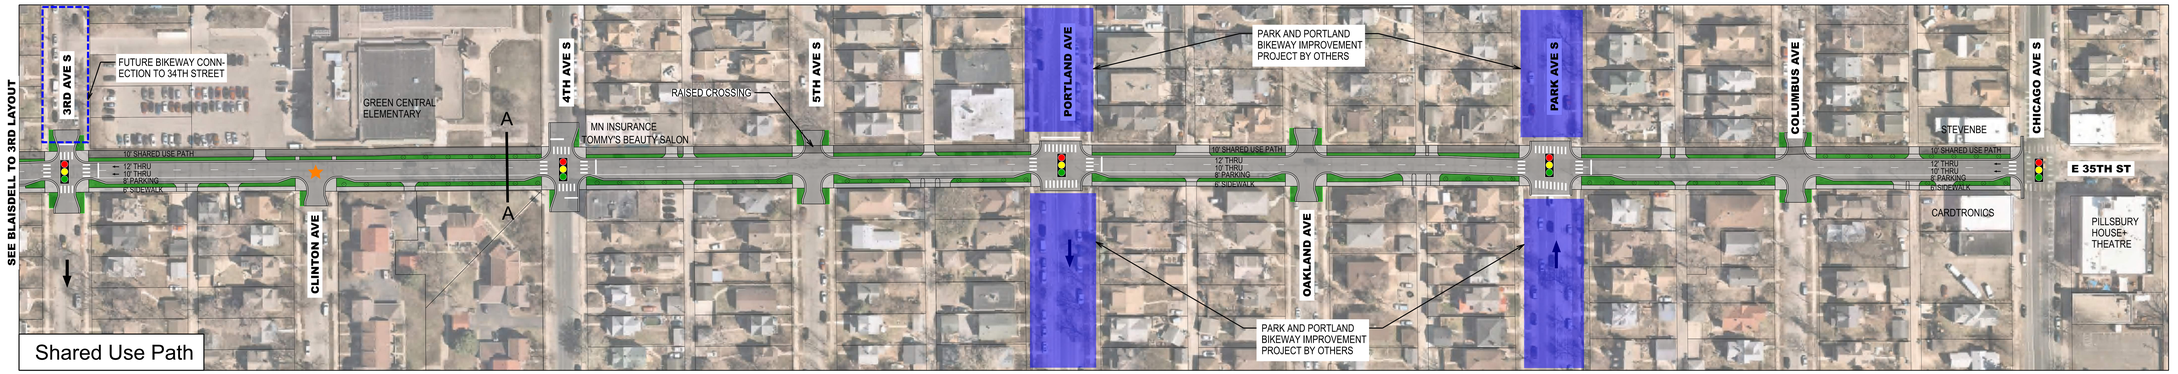

Shared Use Path

B-B Sidewalk
(One Lane Parking)

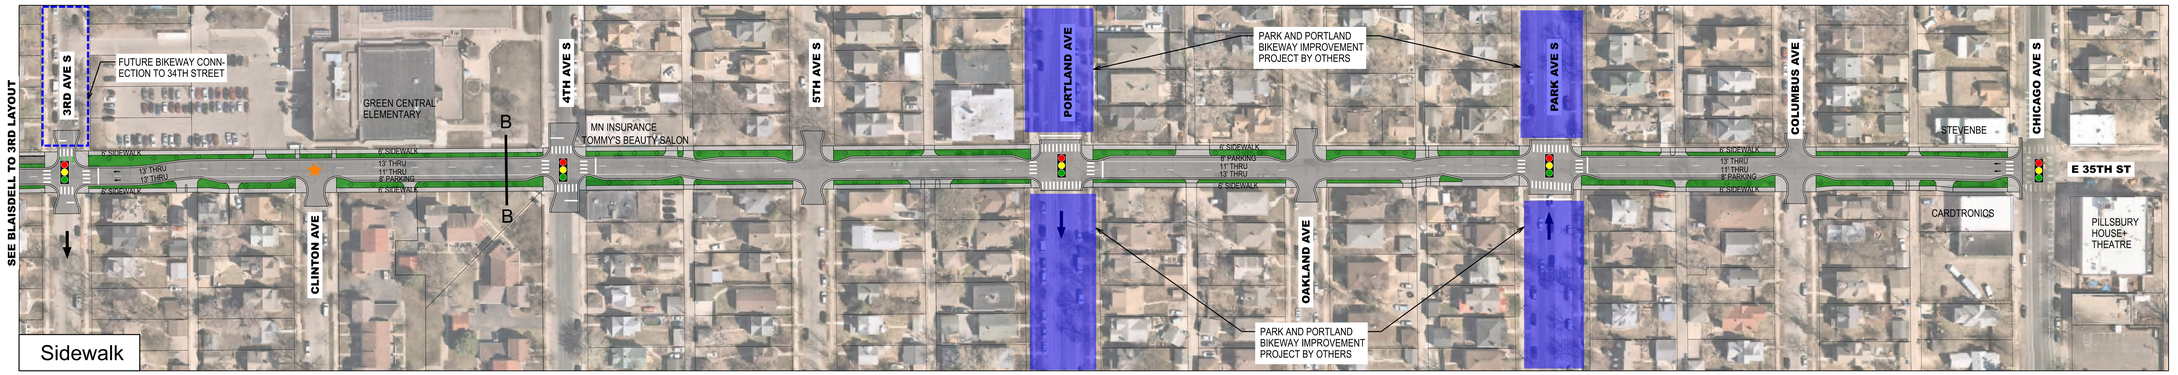

Sidewalk

LAYOUT LEGEND

- PAVEMENT
- SHARED USE PATH
- EXISTING SIGNAL
- CONCRETE
- GRASS BOULEVARD WITH TREES > 5'
- GRASS BOULEVARD < 5'
- POTENTIAL ENHANCED PEDESTRIAN CROSSING

Minneapolis
City of Lakes

BOLTON & MENK

35th and 36th Street Reconstruction
City of Minneapolis
March 2025

Last updated: 4/30/2025

36TH STREET ALTERNATIVES

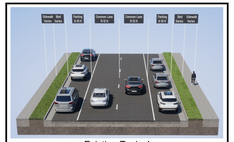

Existing Typical

A-A Shared Use Path (Two Lane Parking)

B-B Shared Use Path (One Lane Parking)

C-C Sidewalk (Two Lane Parking)

D-D Sidewalk (One Lane Parking)

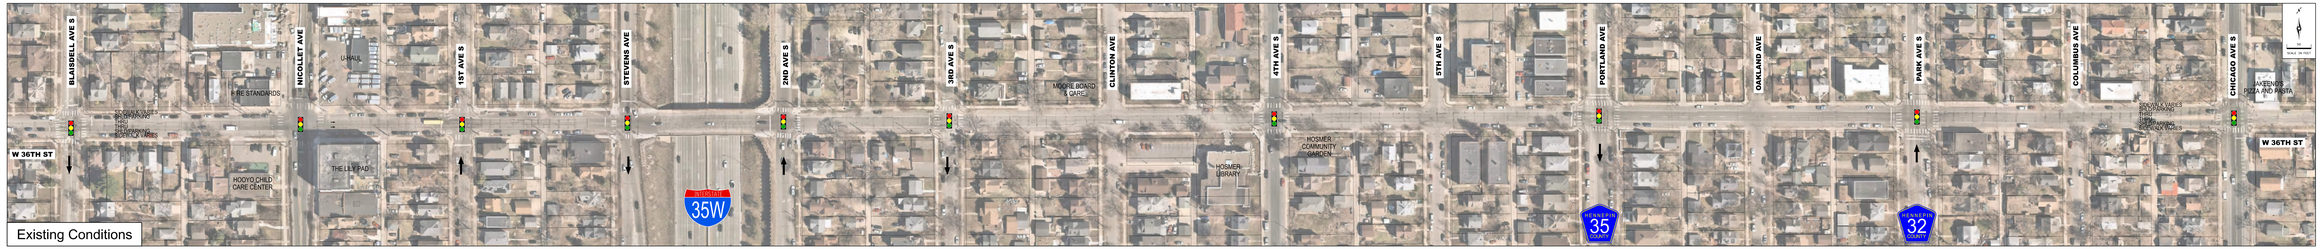

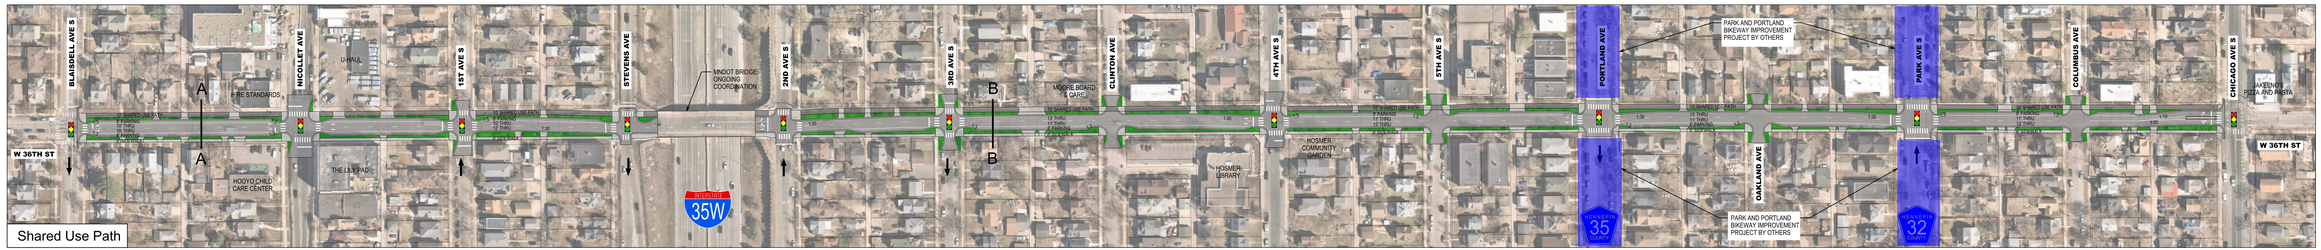

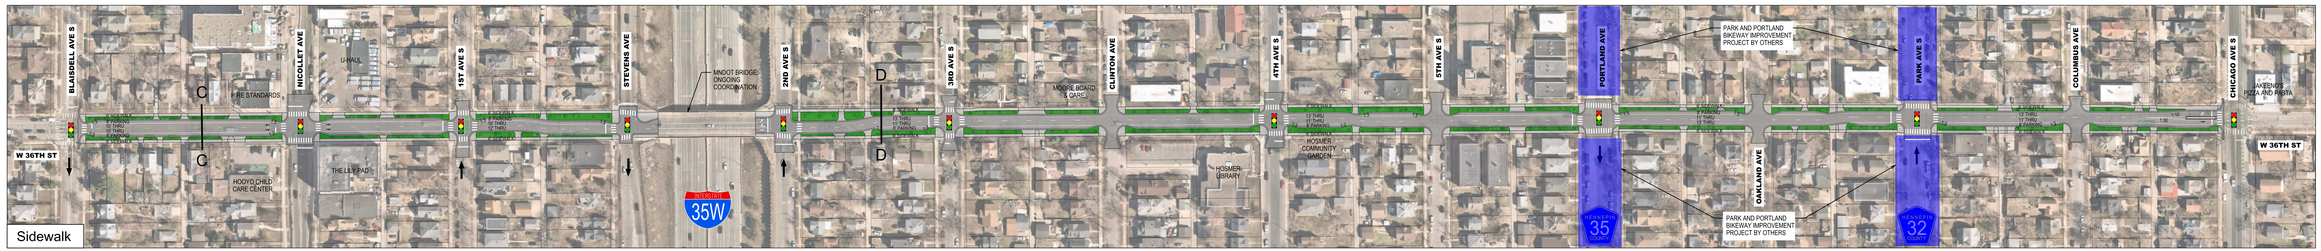

LAYOUT LEGEND

- PAVEMENT
- SHARED USE PATH
- EXISTING SIGNAL
- CONCRETE
- GRASS BOULEVARD WITH TREES > 5'
- GRASS BOULEVARD < 5'

Last updated: 4/30/2025

Minneapolis
City of Lakes

BOLTON & MENK

35th and 36th Street Reconstruction
City of Minneapolis
March 2025