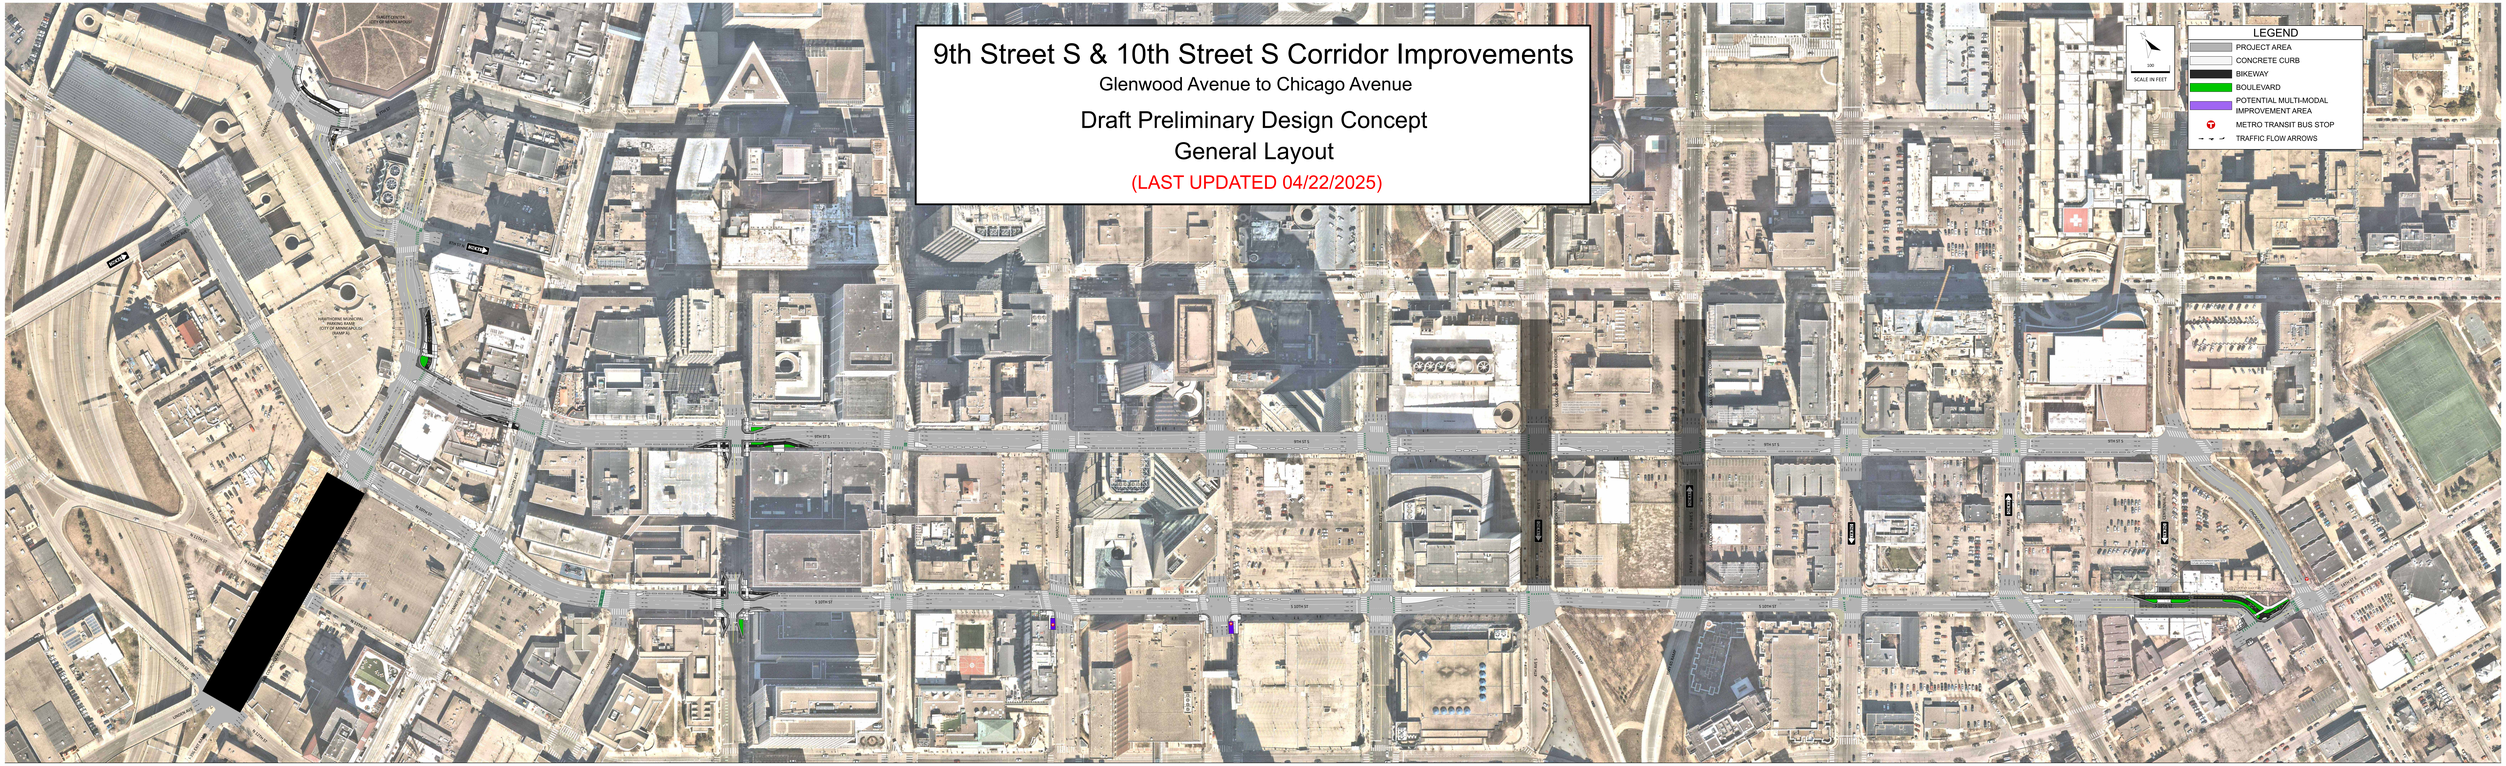

9TH STREET S & 10TH STREET S CORRIDOR IMPROVEMENTS

ALLIANT ENGINEERING

TOOLE DESIGN

Minneapolis City of Lakes

Last updated 05/02/2025